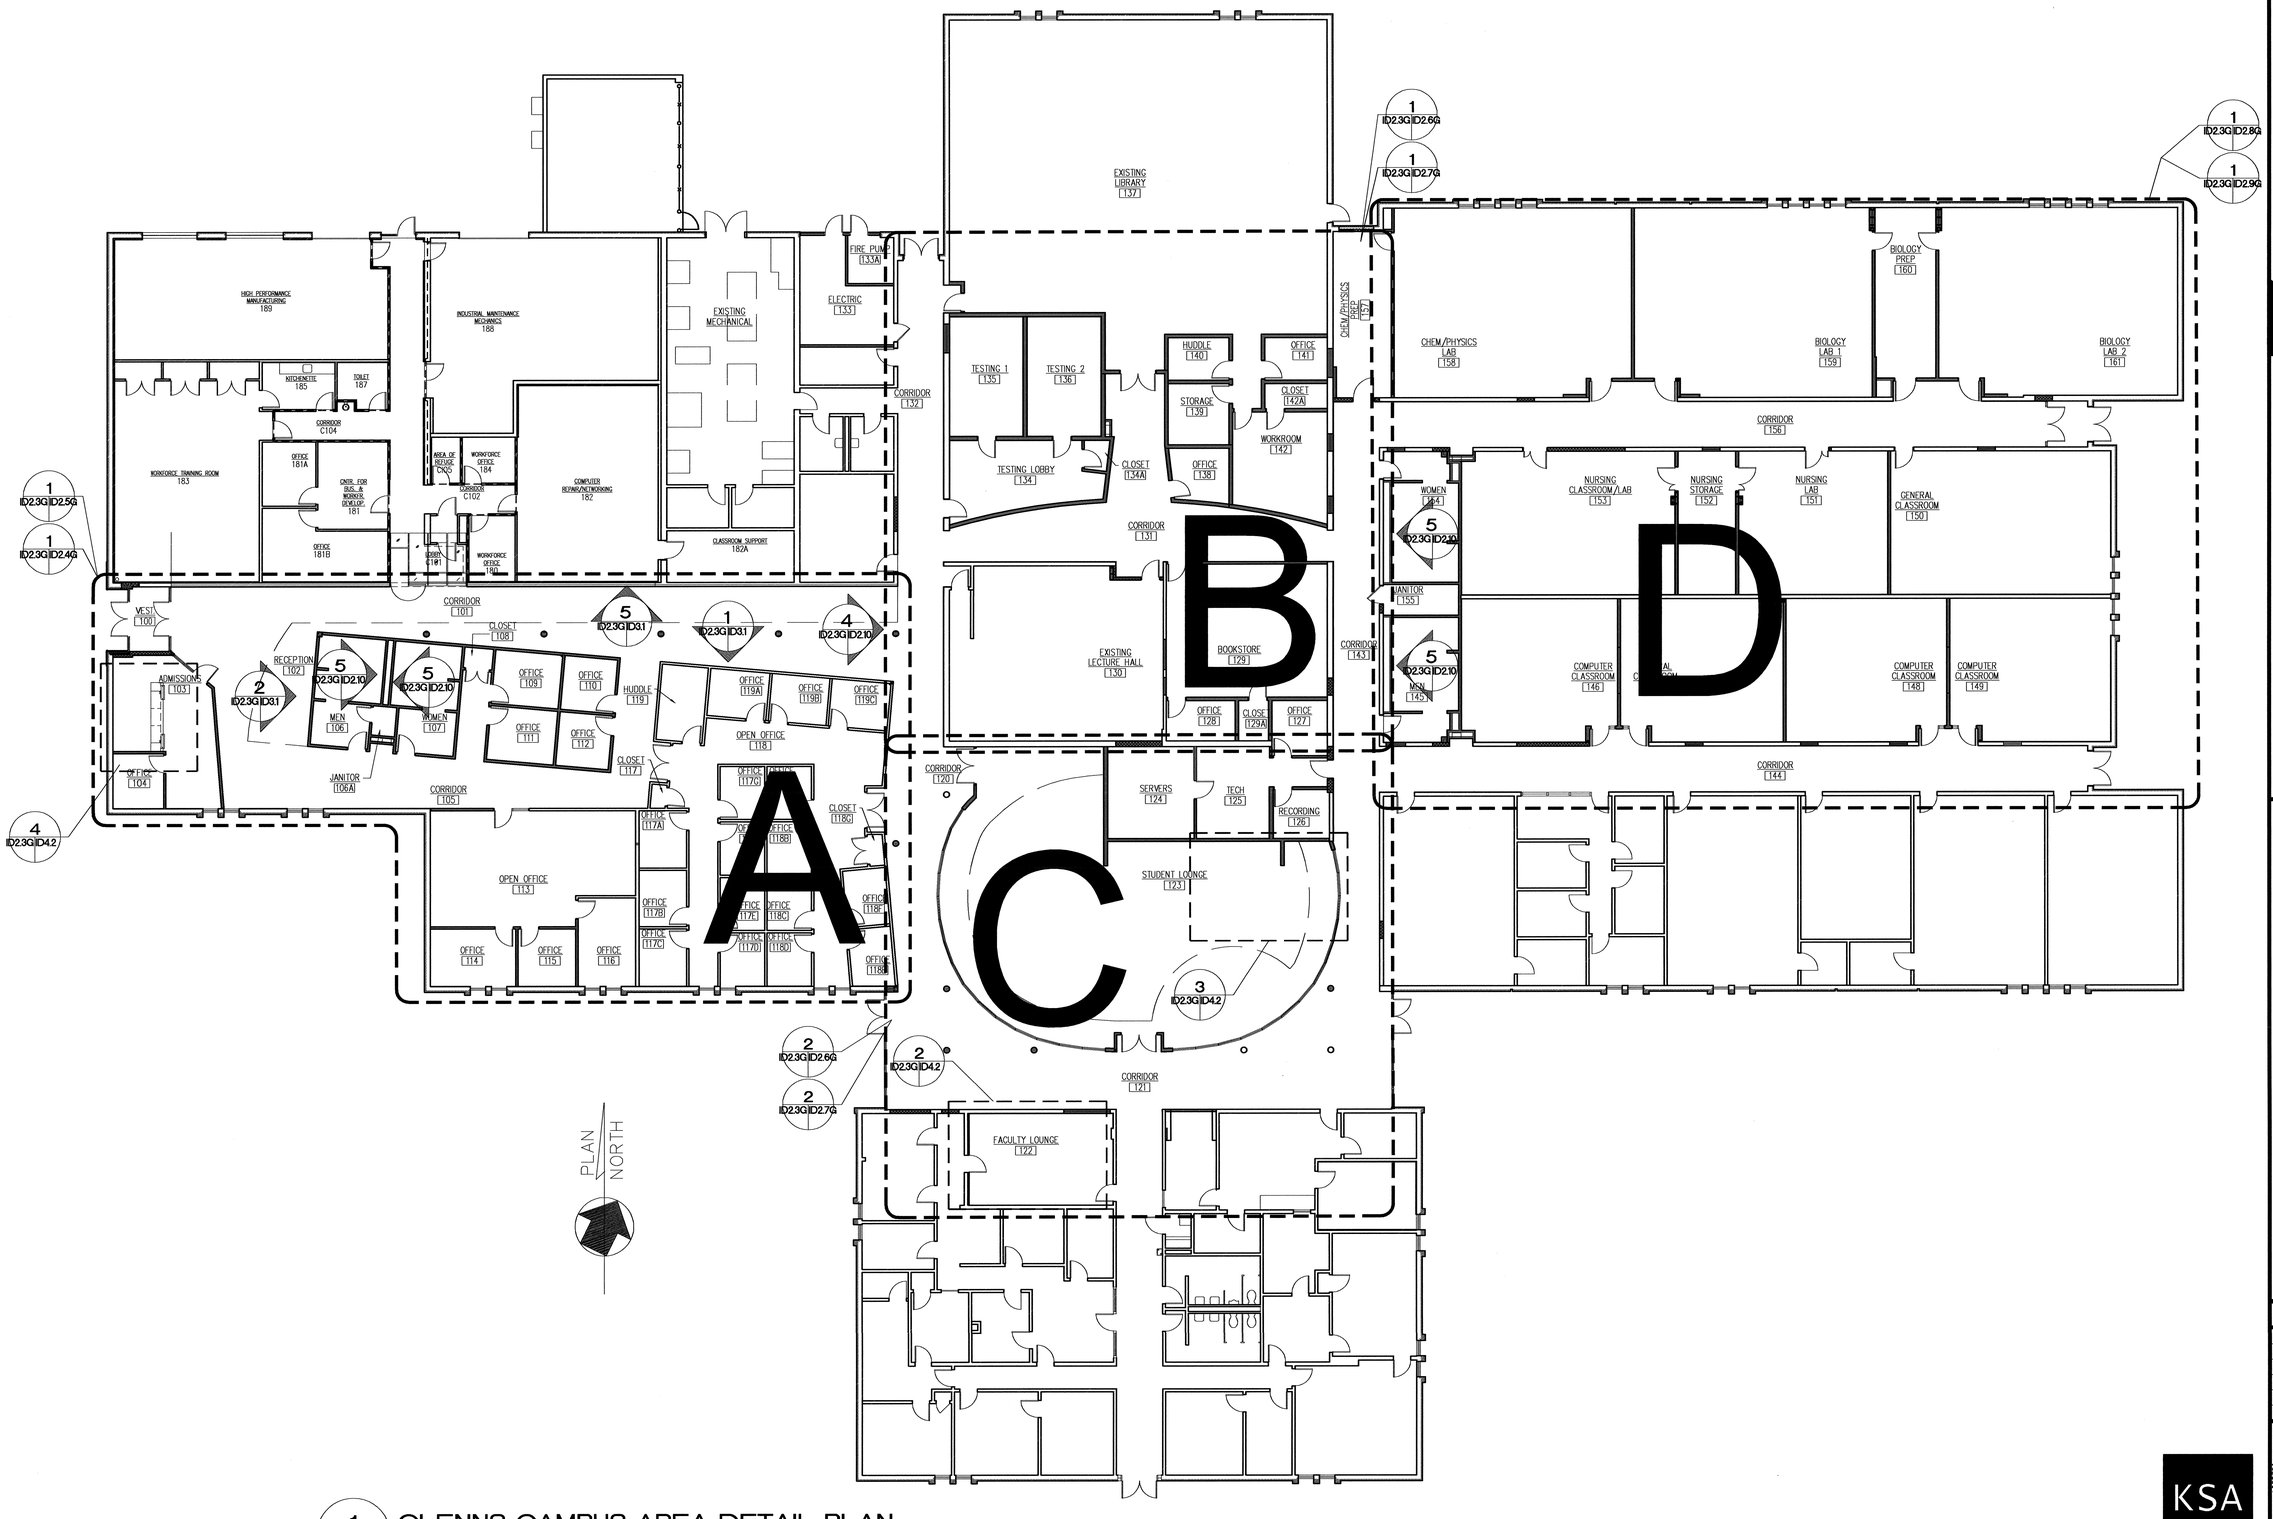

1 GLENNS CAMPUS AREA DETAIL PLAN

ID2.3G ID2.3G SCALE: 3/32" = 1'-0"

nbj ARCHITECTURE
A Professional Limited Company
GROVE PARK SQUARE
11537-B NUCKOLS ROAD
Richmond, Virginia 23059
☎ (804) 273-9811 fax: (804) 273-9843

RAPPAHANNOCK COMMUNITY COLLEGE
CAMPUS RENOVATIONS
WARSAW + GLENNS, VIRGINIA
PC: 260-17712

GLENNS CAMPUS AREA DETAIL PLAN

Date: JAN. 13, 2010

REVISIONS

NO.	DATE

COMMONWEALTH OF VIRGINIA
STEPHEN FLOYD
LICENSED
1/6/2010
ARCHITECT

KSA
Interior Design
Post Office Box 2126
Glen Allen, VA 23058
p: 804.527.0131
f: 804.527.0623
ksainteriors@com

Sheet ID2.3G

File Number 09004-GLENNS-SHT-CDSET